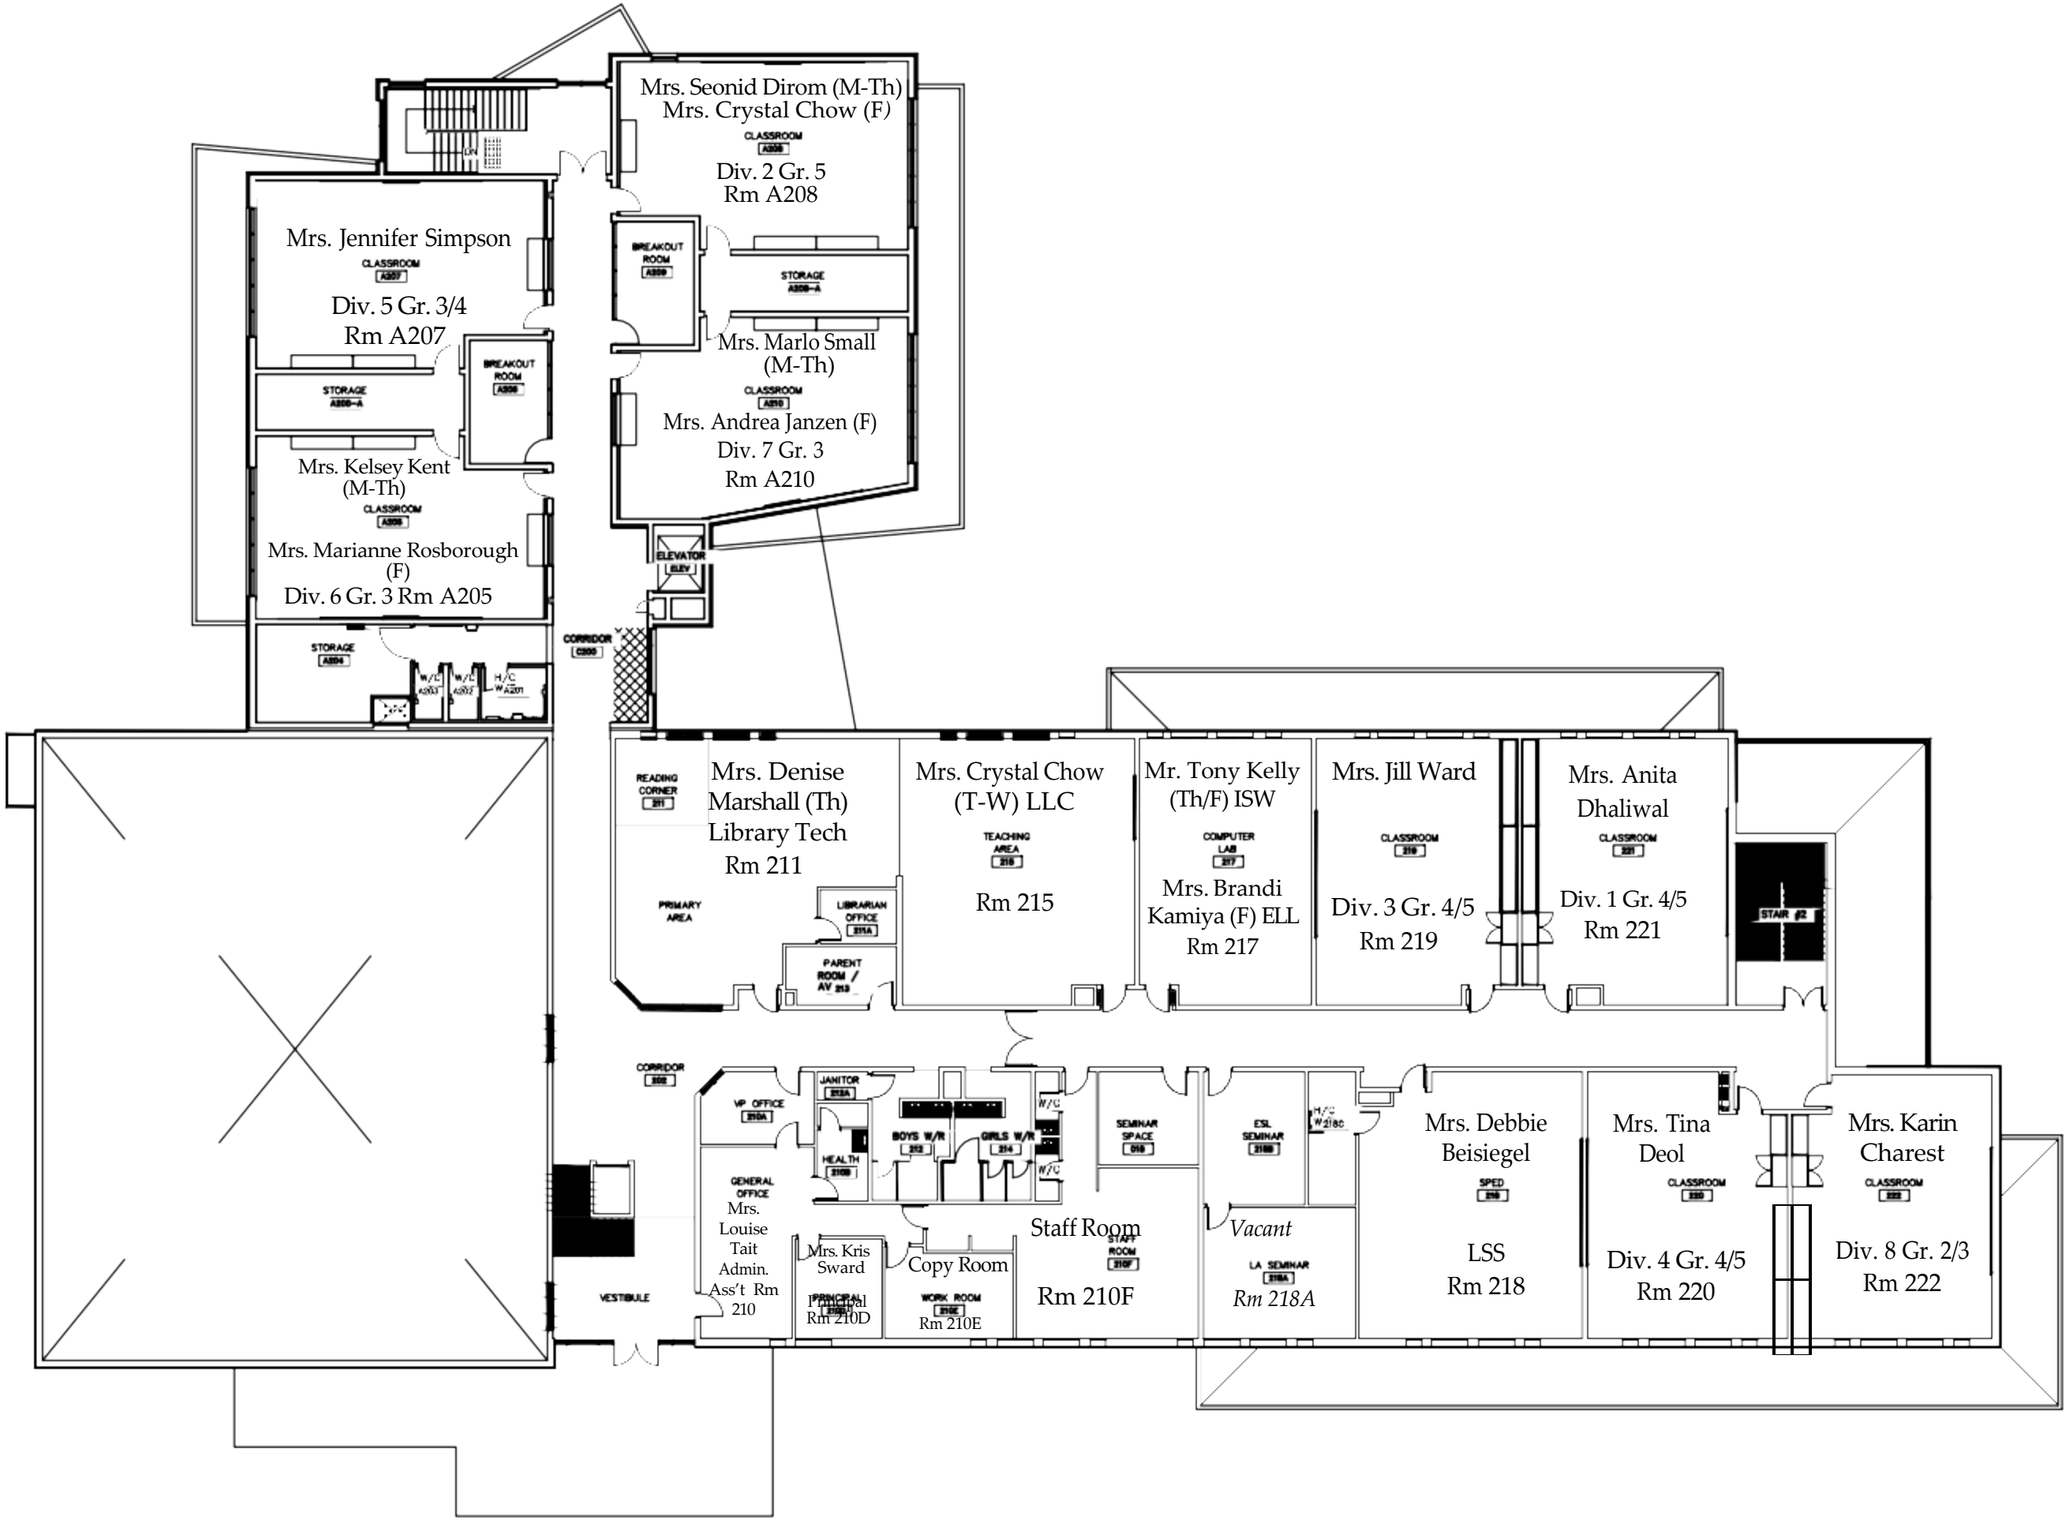

General Notes

ABBOTSFORD SCHOOL DISTRICT
RESPECT OPPORTUNITY INNOVATION

AUGUSTON
Tracitional
Elementary

Floor Plan 2025
Floor 2

ELEVATION & SECTION

No.	Revision dates

ABBOTSFORD SCHOOL DISTRICT FACILITIES
31759 King Road
Abbotsford BC V2T 5Z2

Drawn: G Browne	Sheet: FLOOR 2
Date: Jan 16, 2025	
Scale: NTS	